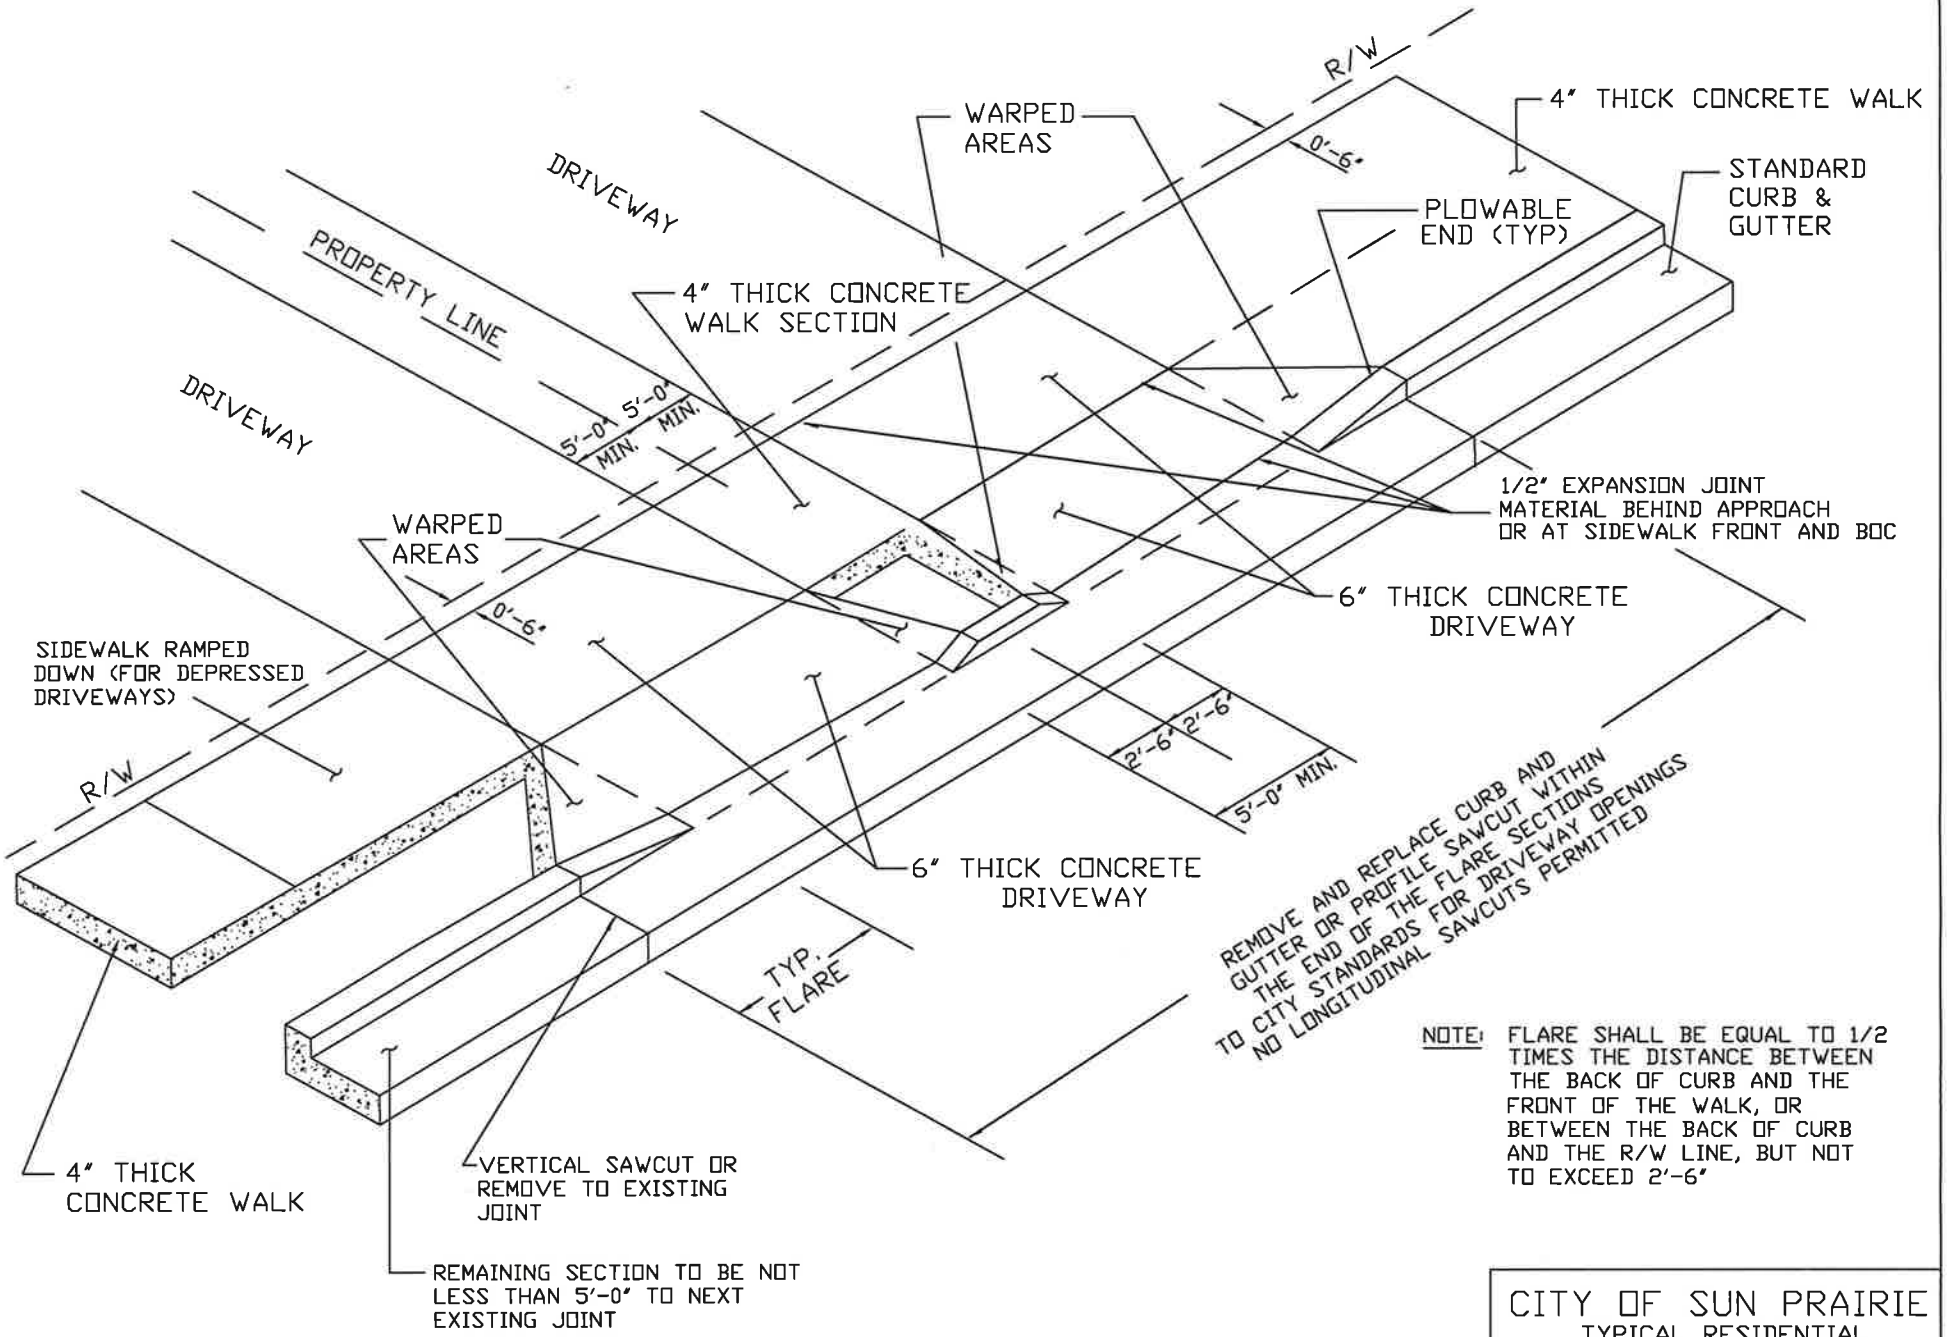

NOTE: FLARE SHALL BE EQUAL TO 1/2 TIMES THE DISTANCE BETWEEN THE BACK OF CURB AND THE FRONT OF THE WALK, OR BETWEEN THE BACK OF CURB AND THE R/W LINE, BUT NOT TO EXCEED 2'-6"

CITY OF SUN PRAIRIE TYPICAL RESIDENTIAL DRIVEWAY APPROACHES	
DATE: SEPT. 1996	DRAWING NO. 3 - 3